WALSC®
AAC PANEL SYSTEMS

External Wall Cladding System 50
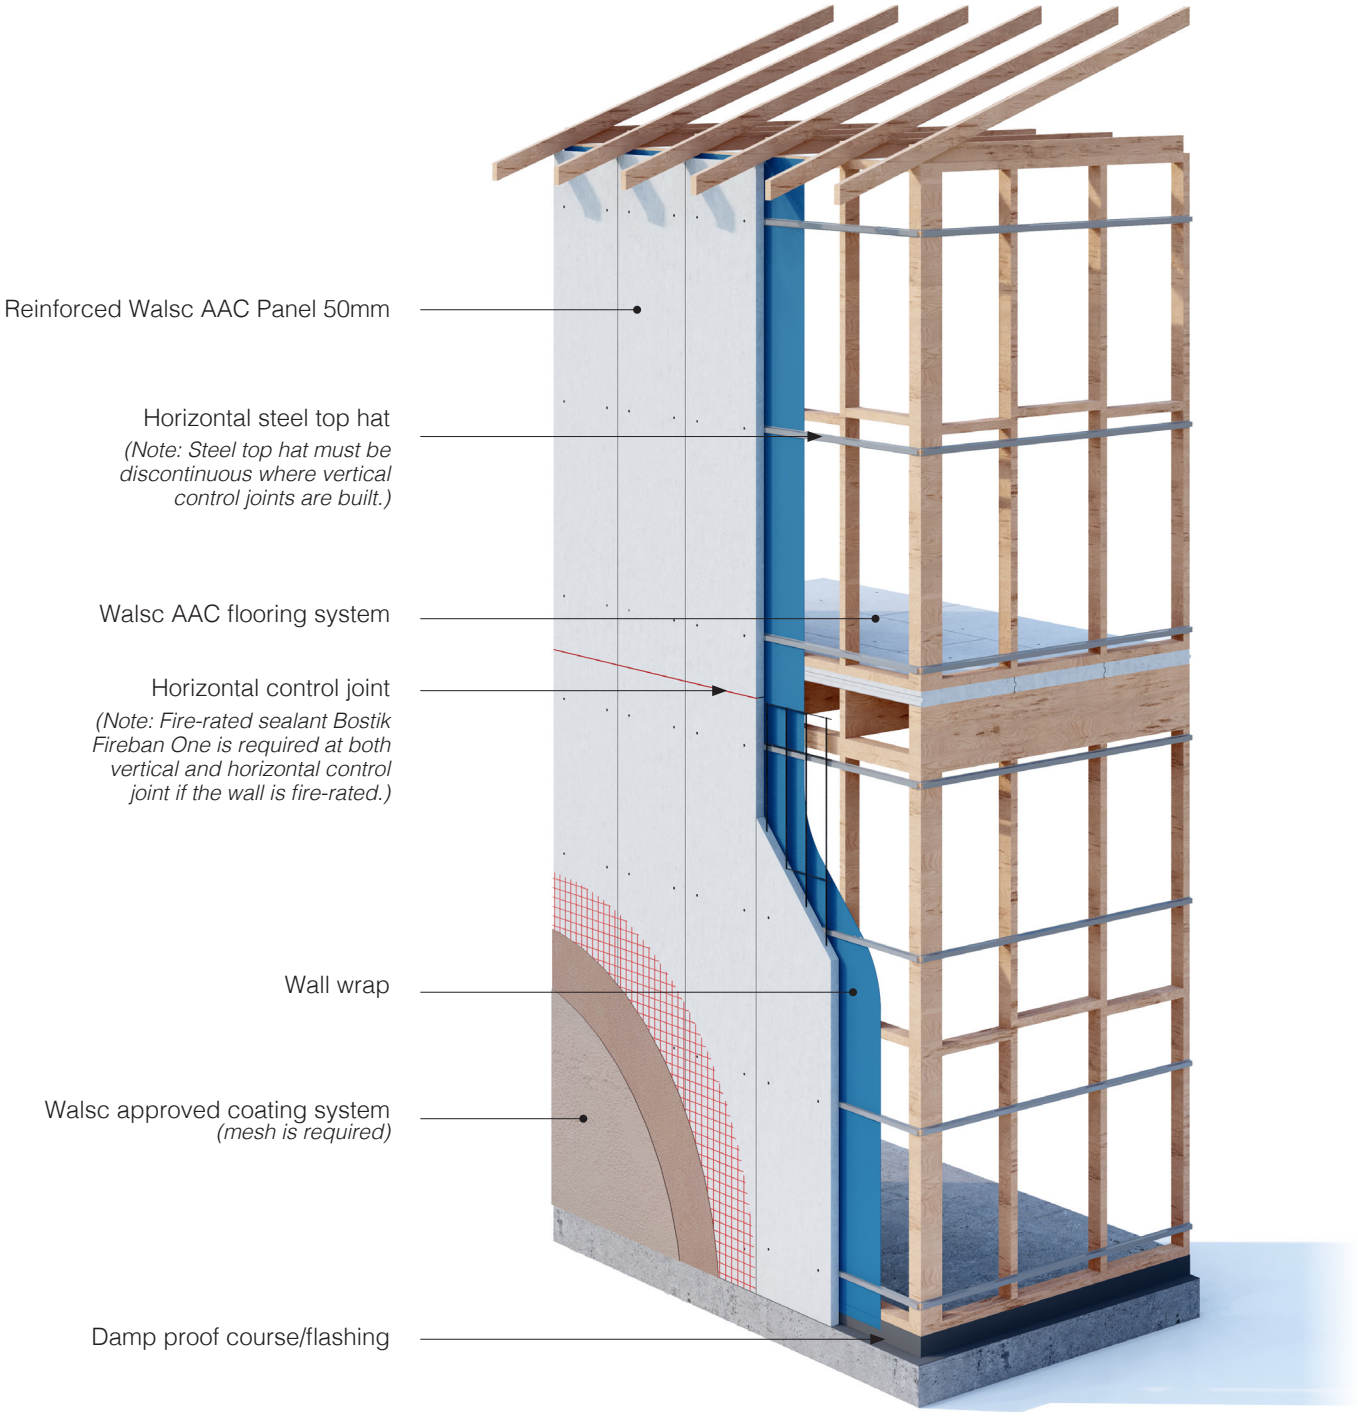
Vertically Aligned System Overview