WALSC®
AAC PANEL SYSTEMS

External Wall Cladding System *75 Light*
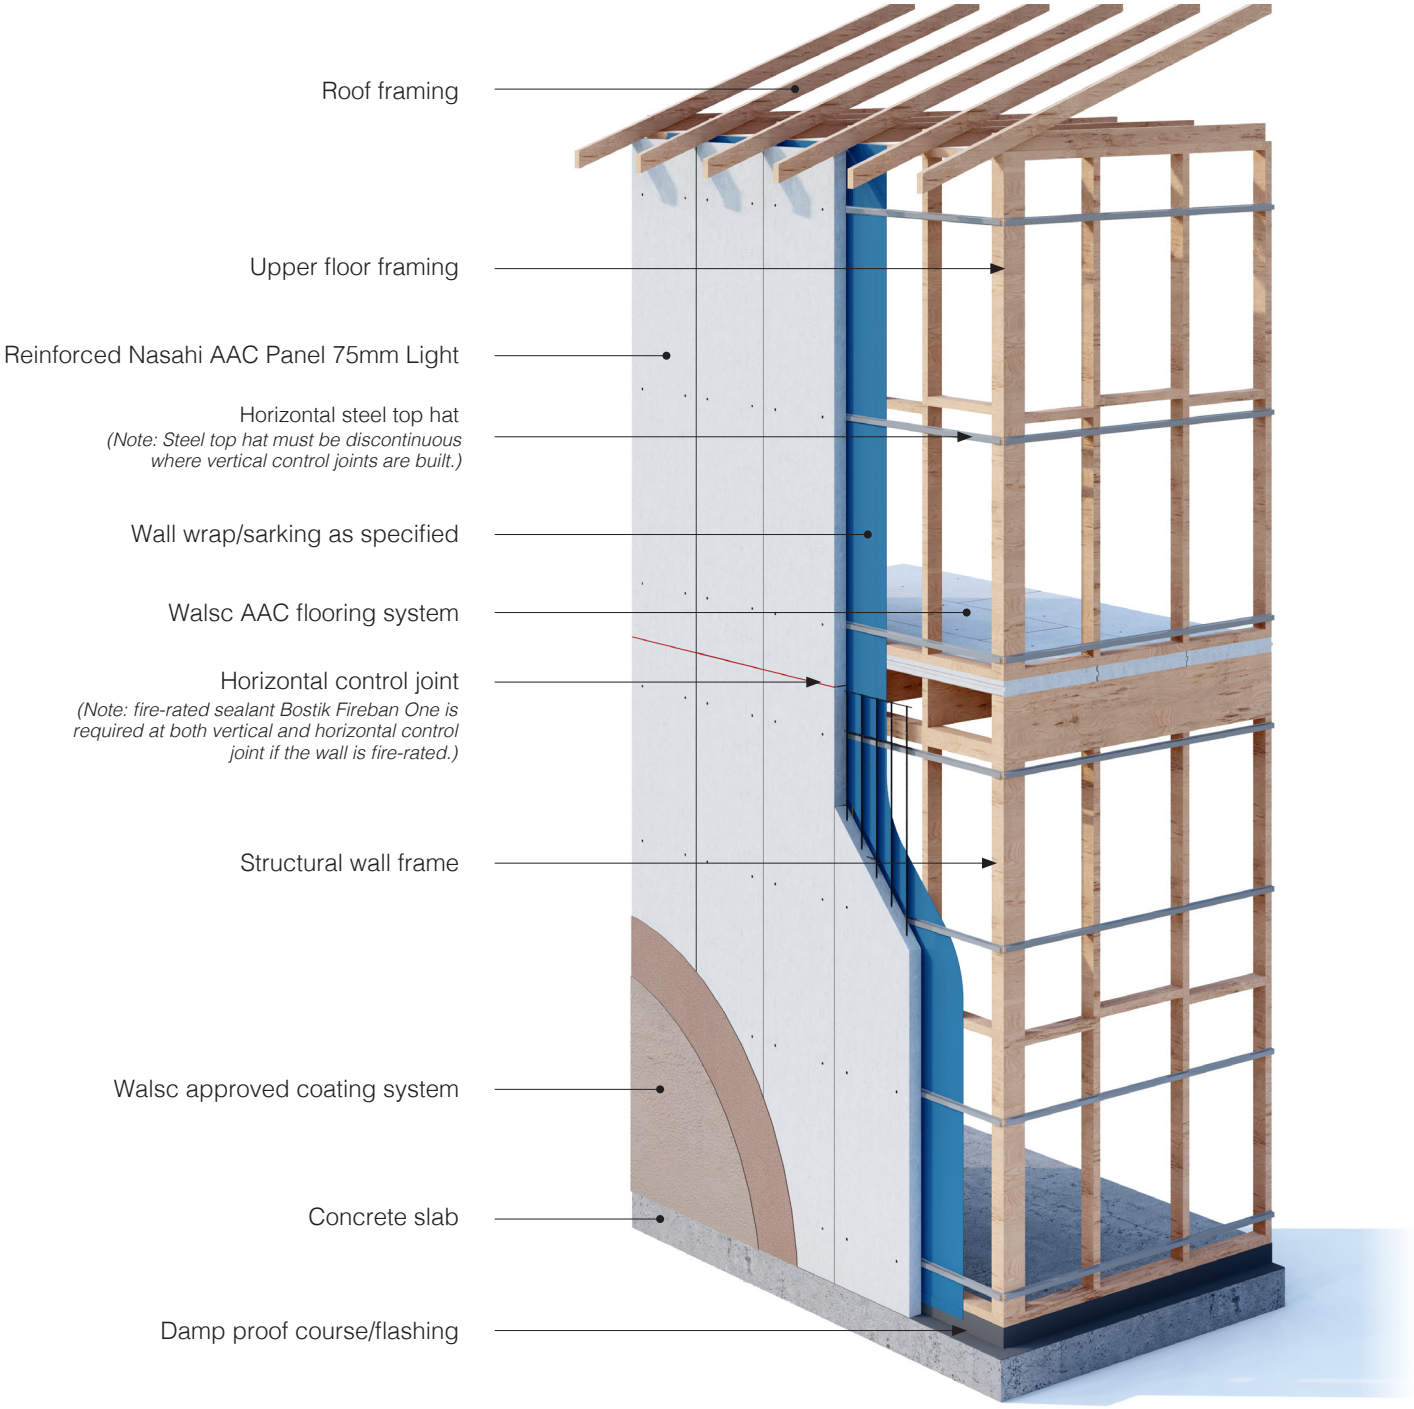
System Overview